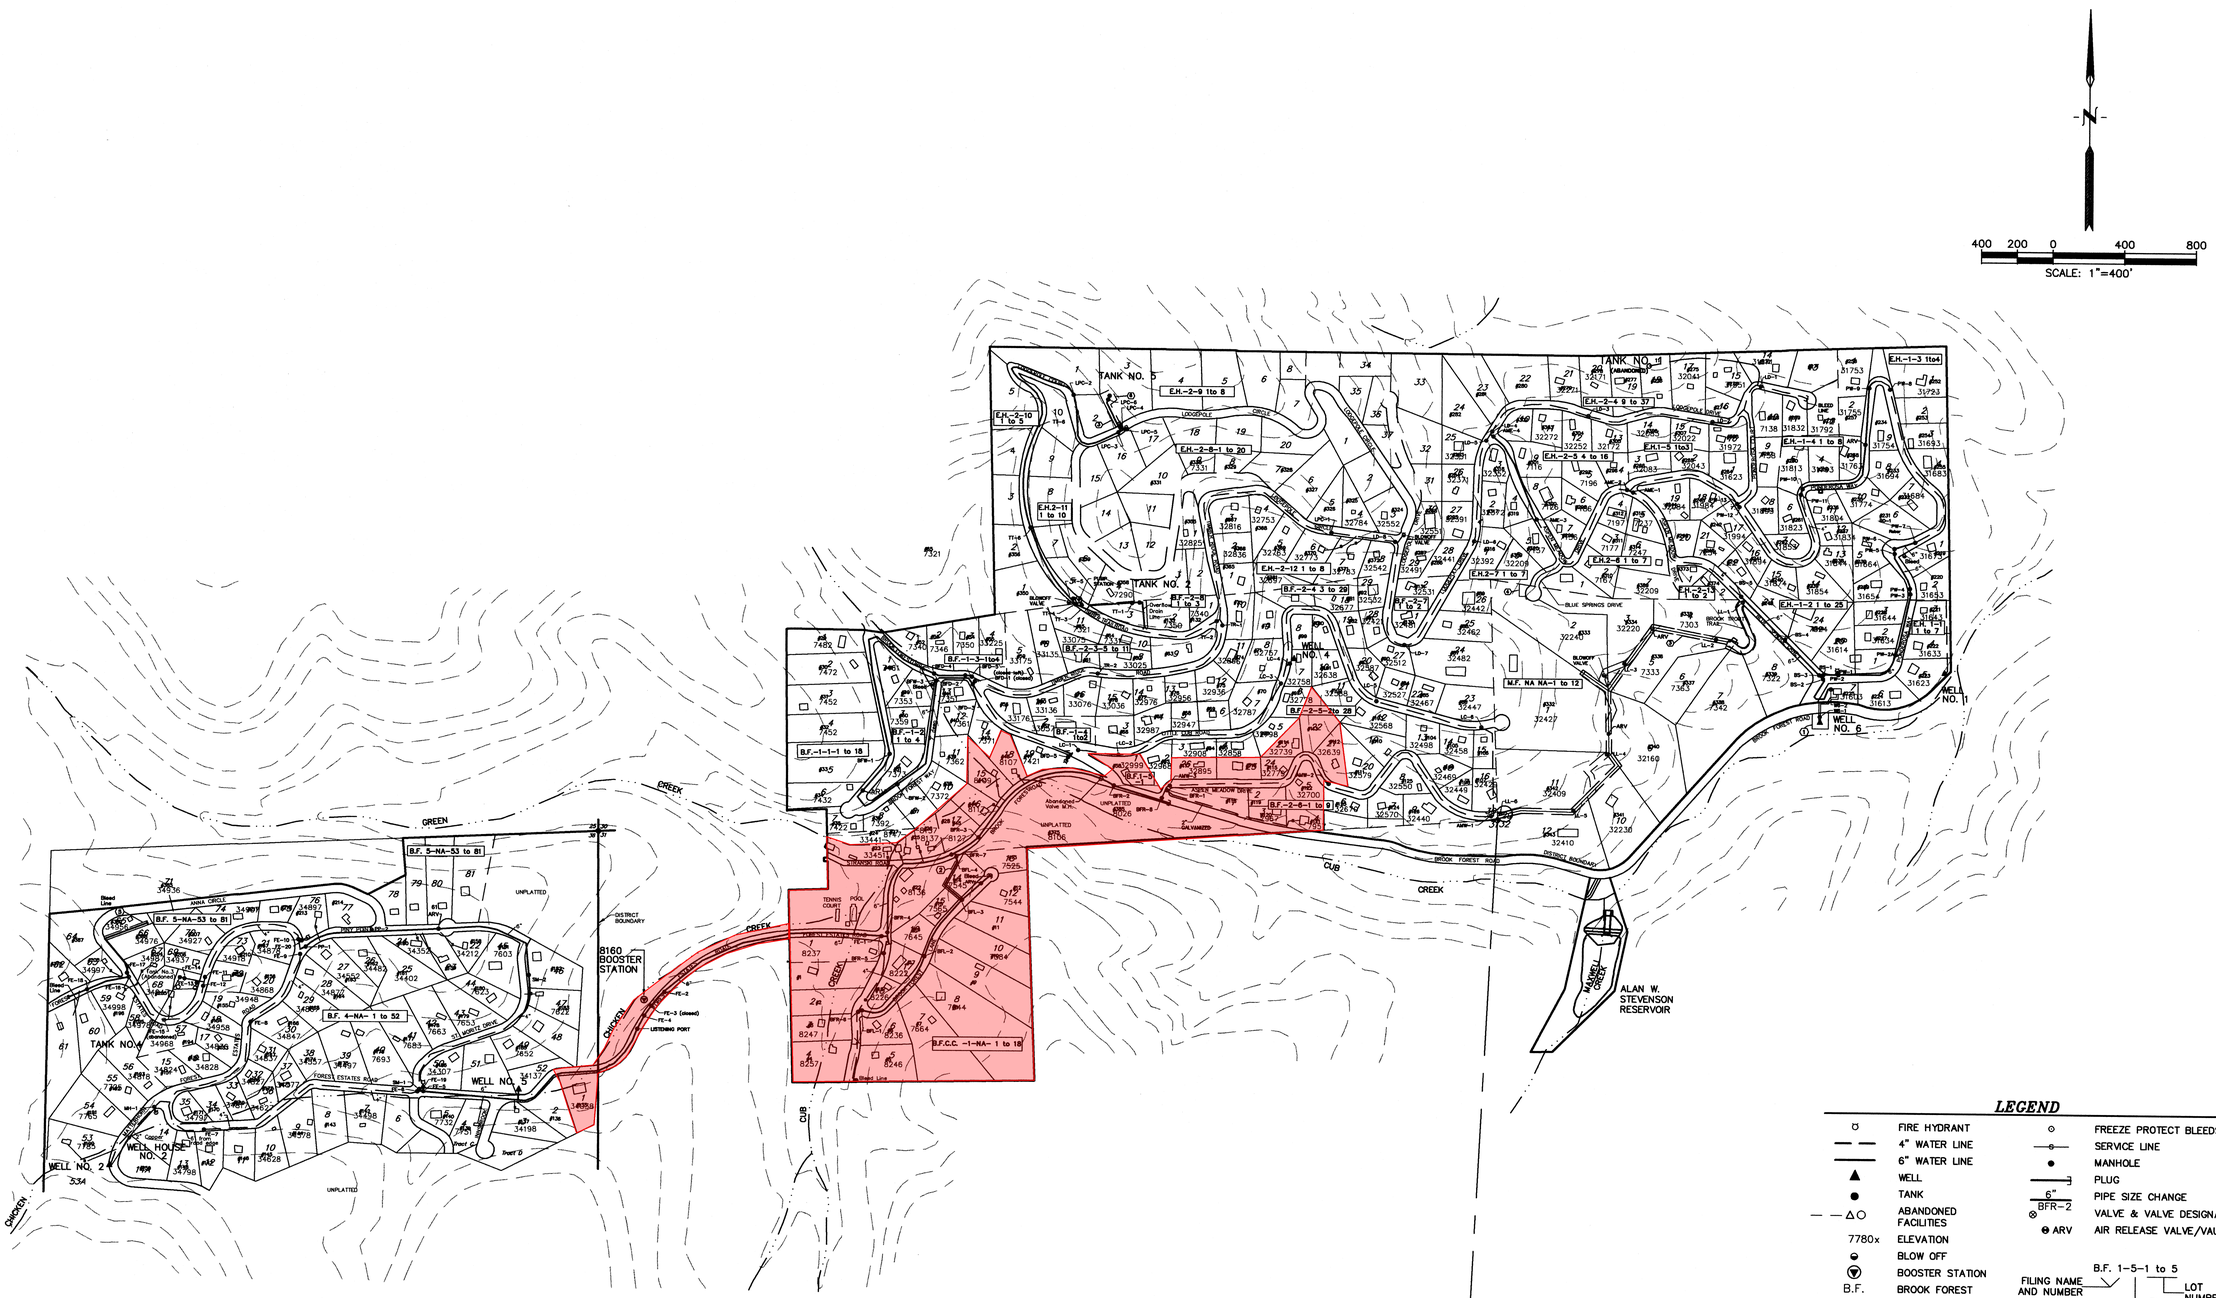

NOTE:

1. TOPOGRAPHY OBTAINED FROM THE MERIDIAN HILLS AND CONIFER USGS QUADRANGLES. CONTOUR INTERVAL=40'

LEGEND

	FIRE HYDRANT		FREEZE PROTECT BLEEDS
	4" WATER LINE		SERVICE LINE
	6" WATER LINE		MANHOLE
	WELL		PLUG
	TANK	6" BFR-2	PIPE SIZE CHANGE
	ABANDONED FACILITIES		VALVE & VALVE DESIGNATION
7780x	ELEVATION	ARV	AIR RELEASE VALVE/VAULT
	BLOW OFF		
	BOOSTER STATION	B.F. 1-5-1 to 5	FILING NAME AND NUMBER; LOT NUMBERS; BLOCK NUMBER
B.F.	BROOK FOREST		
E.H.	EVERGREEN HILLS		
B.F.C.C.	BROOK FOREST COUNTRY CLUB	10	LOT NUMBER
	BLOCK BOUNDARY	34628	STREET ADDRESS
		N.S.	NO SERVICE (ON WELL)

(1)	WELL EASEMENT	(4)	WELL EASEMENT
(2)	20' WATER EASEMENT	(5)	20' WATER EASEMENT
(3)	30' WATER EASEMENT	(6)	TANK EASEMENT

WRC ENGINEERING, INC.
950 SOUTH CHERRY STREET
SUITE 404
DENVER, COLORADO 80246
PHONE NO: (303) 757-8513
FAX NO: (303) 758-3208

DESIGNED DPK
DRAWN EJM
CHECKED DPK
REVISED
AS-BUILT

NO.	BY	DATE	REVISION DESCRIPTION
4	JLH	3/99	MAP UPDATE/RENAME VALVES
5	JLH	5/00	MAP UPDATE PER E.G. COMMENTS
6	MAS	11/03	MAP UPDATE

BROOK FOREST WATER DISTRICT

WATER DISTRIBUTION SYSTEM MAP

FACILITIES MAP

PROJECT NUMBER 1360

DRAWING NUMBER 1

M:\1360\DWGS\1360SITE DWG\SITE 1-CO FAC MAP, SITE 1 - 1/13/04 - MAS